SOUTH DARENTH

SCALE 1:5,000

100 0 100
Meters

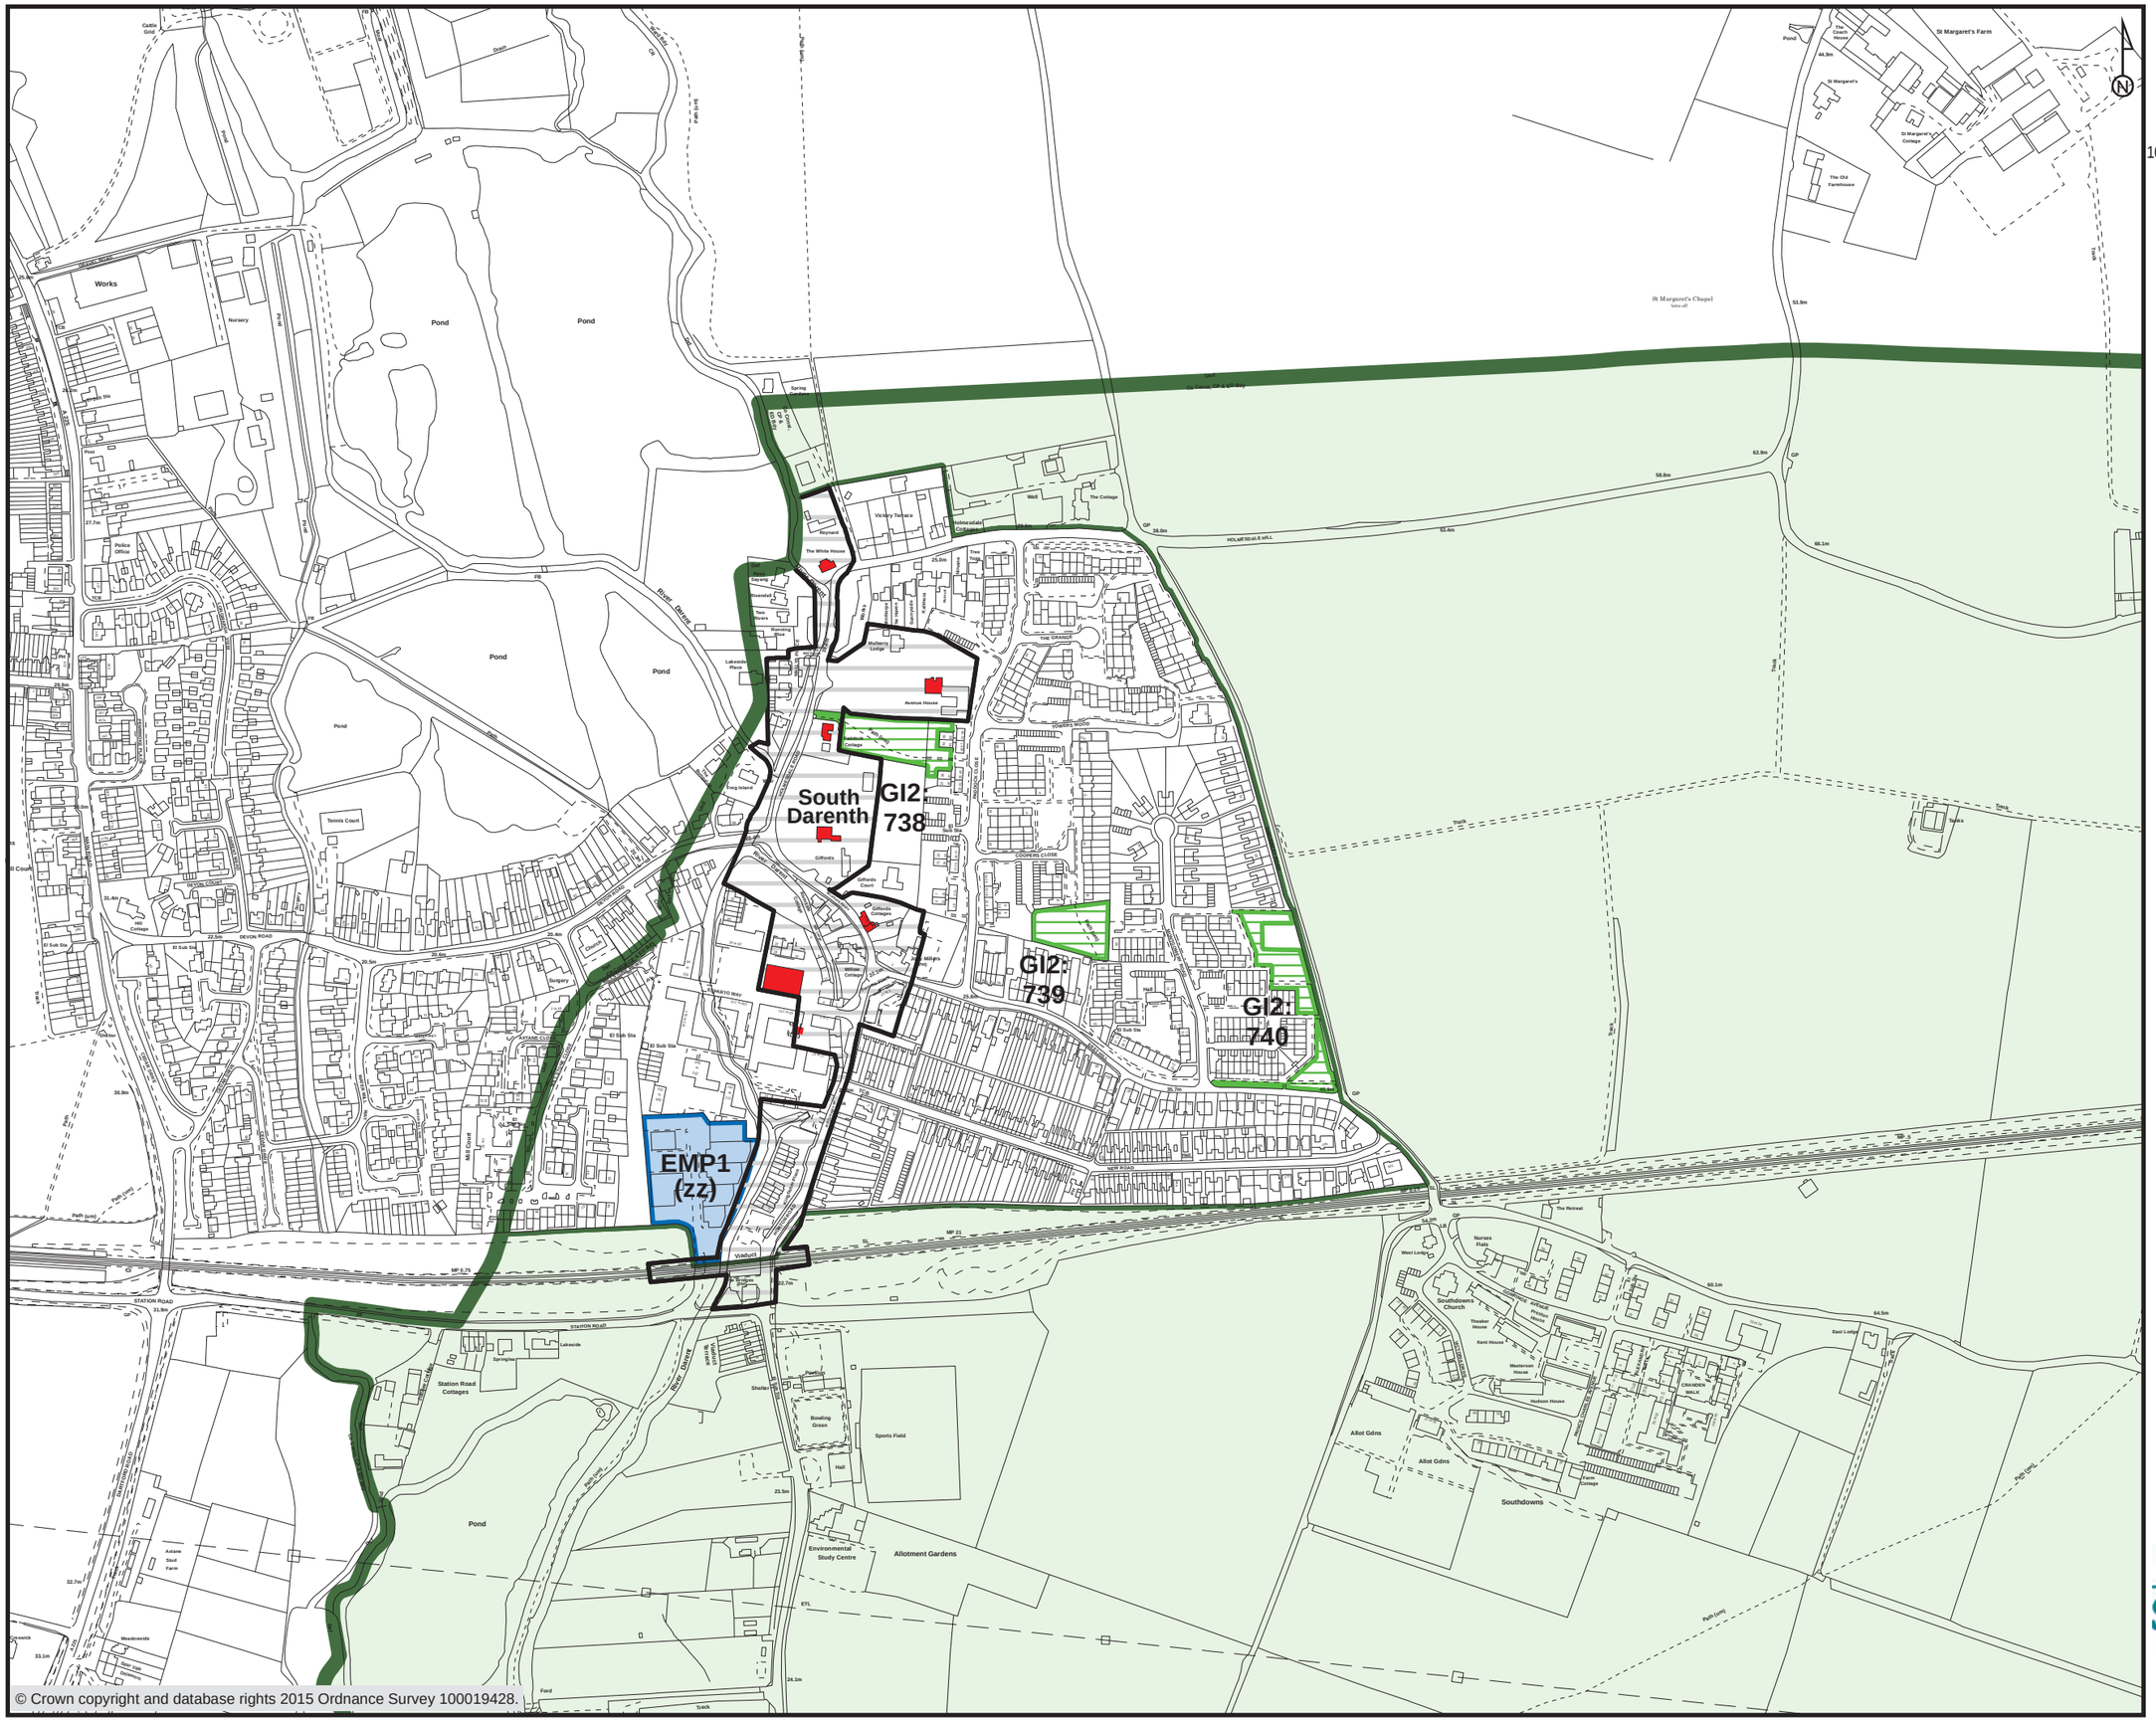

© Crown copyright and database rights 2015 Ordnance Survey 100019428.

Sevenoaks DISTRICT COUNCIL